


LEGEND

- APPROXIMATE PROPOSED FACILITY BOUNDARY
- PROPOSED EXPANSION WASTE AREA
- EXISTING PERMITTED LIMIT OF WASTE AREAS
- TREES / VEGETATION
- EXISTING FENCE
- PROPOSED FENCE
- ACCESS ROAD (SEE NOTE 1 FOR EXISTING VS. PROPOSED)
- PERIMETER STORMWATER DITCH (SEE NOTE 1 FOR EXISTING VS. PROPOSED)
- CULVERT (SEE NOTE 1 FOR EXISTING VS. PROPOSED)
- 700.0 PROPOSED CONTOUR: TOP OF FINAL LANDFORM (FEET MSL)
- 700.0 EXISTING CONTOUR EXCEPT AS NOTED IN NOTE 1

NOTES

- EXISTING CONTOURS DEVELOPED FROM SITE AERIAL TOPOGRAPHIC SURVEY BY MARTINEZ CORPORATION ON APRIL 16, 2007, UNLESS OTHERWISE NOTED BELOW.
CELL 8 AREA: FINAL PERMITTED COVER DESIGN
DETENTION BASIN 5R: PROPOSED CONTOURS
DETENTION BASINS 3 AND 6: PERMITTED CONTOURS
PERIMETER AREAS NORTH, EAST, AND SOUTH OF CELLS 7, 9, AND 10: PROPOSED CONTOURS
- FOR CLARITY, NOT ALL SITE FEATURES MAY BE SHOWN.
- THE NEED FOR FLEXIBILITY TO ACCOMMODATE ADJUSTMENTS AND MODIFICATIONS IS ANTICIPATED CONSIDERING THE SIZE, COMPLEXITY, AND LIFE OF THE PROJECT.
- THE PEAK ELEVATION OF THE PROPOSED FINAL LANDFORM IS APPROXIMATELY 930 FEET MSL.

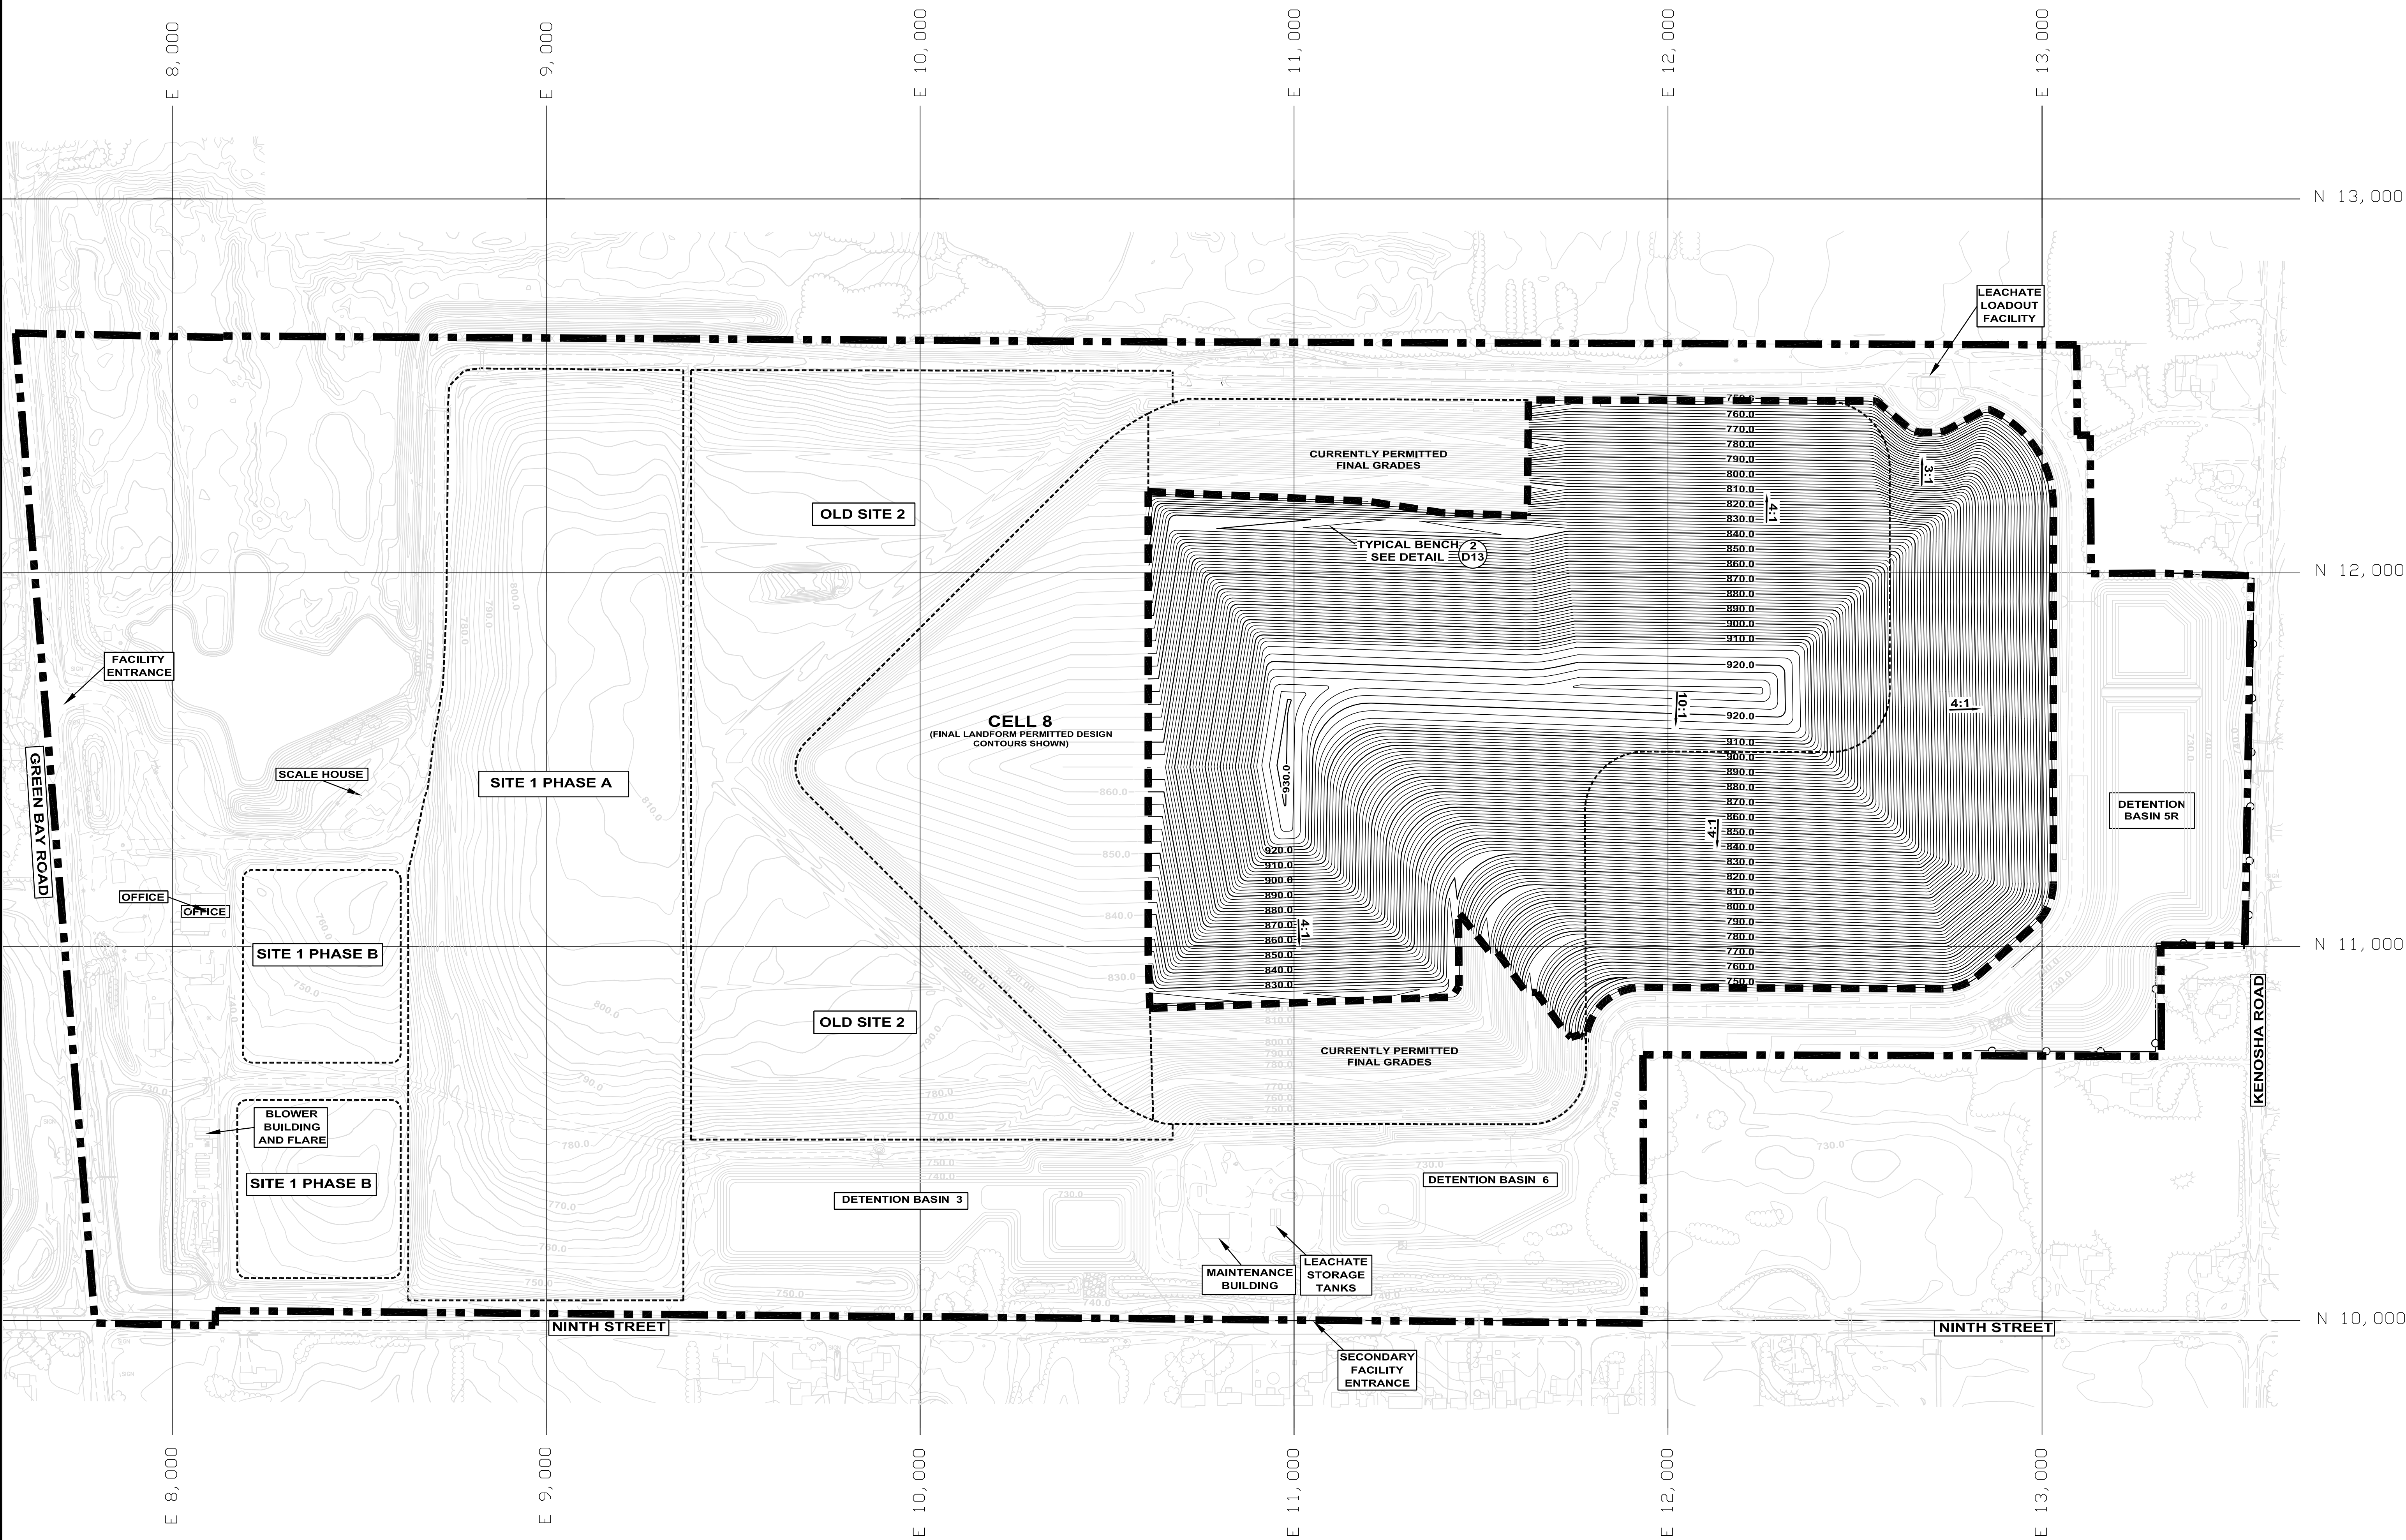

REV. NO.	DATE	DESCRIPTION



VEOLIA E.S. ZION LANDFILL-SITE 2 EAST EXPANSION
CITY OF ZION, ILLINOIS

PROPOSED FINAL LANDFORM

PROJ. NO.:	122150	DATE:	FEBRUARY 2010
DESIGNED BY:	RDS	DRAWING NO.	D12
DRAWN BY:	BWM		
CHECKED BY:	RDS		
APPROVED BY:	DAM		

12 OF 22 SHEETS

T:\AutoCAD\Projects\122150.dwg\Design\Final Drawing Set\122150-D12.dwg 1/18/2010 5:32:48 PM CST